Drain: HUNTERS CREEK VILLAGE DRAIN **Drain #:** 149

Improvement/Arm: HUNTERS CREEK VILLAGE-SECTION 4

Operator: JDH **Date:** 1-6-03

Drain Classification: **Urban/Rural** **Year Installed:** 1985

GIS Drain Input Checklist

- Pull Source Documents for Scanning — JH 1-6
- Digitize & Attribute Tile Drains — N/A
- Digitize & Attribute Storm Drains — JH 1-6
- Digitize & Attribute SSD — JH 1-6
- Digitize & Attribute Open Ditch — N/A
- Stamp Plans — JH 1-6
- Sum drain lengths & Validate — JH 1-6
- Enter Improvements into Posse — JH 1-6
- Enter Drain Age into Posse — JMJ 1-22
- Sum drain length for Watershed in Posse — JMJ 1-22
- Check Database entries for errors — JH 1-6

This copy printed from the Digital Archive of the Hamilton County Surveyor's Office; One Hamilton Co. Square, Ste. 188, Noblesville, In 46060

Gasb 34 Footages for Historical Cost
Drain Length Log

Drain-Improvement: HUNTERS CREEK VILLAGE DRAIN - HUNTERS CREEK VILLAGE - SECTION 4

Drain Type:	Size:	Length (SURVEYORS REPORT)	Length (DB Query)	Length Reconcile	If Applicable Price:	If Applicable Cost:
SSD	8"	940'	587'	-353'	$3.00	$1,761.00
RCP	12"	464'	464'	ø	7.25	3364.00
	15"	455'	465'	+10'	9.50	4417.50
	18"	293'	293'	ø	10.50	3076.50
	21"	450'	450'	ø	14.25	6412.50
Sum:		2,602'	2,259'	-343		$19,031.50

Final Report: _____

Comments:

SR AND AB DISAGREE ON 8" SSD AND 15" RCP LENGTHS

This copy printed from the Digital Archive of the Hamilton County Surveyor's Office; One Hamilton Co. Square, Ste. 188, Noblesville, In 46060

SURVEYOR'S OFFICE

Hamilton County

Kenton C. Ward, Surveyor

776-9626

Noblesville, Ind. 46060

January 16, 1985

TO: Hamilton County Drainage Board

RE: Hunters Creek Village Drain, Section 4

Attached is a petition, plans, assessment roll and cost estimate for the Hunters Creek Village Drain, Section 4. I have reviewed the petition and have found it to be in proper form. Upon inspection of the site I believe that the proposed drain is practiable, will be of public utility and that the costs, damages and expenses of the proposed project will probably be less than the benefits accruing to the owners of land likely to be benefited.

The drain will consist of the following lengths:

8" SSD	940ft
12" RCP	464ft
15" RCP	455ft
18" RCP	293ft
21" RCP	450ft

The total length will be 2602 feet.

There are 39 lots and 7.62 acres of street right of way to be assessed. With an assessment of $15.00 per lot and $3.00 per acre the total yearly assessment will be $607.86.

A hearing for this drain should be set for March 11, 1985.

KCW/no

Kenton C. Ward-County Surveyor

Filed January 14, 1984
Hamilton County Drainage Board
Agnes Ellen Oldham

This copy printed from the Digital Archive of the Hamilton County Surveyor's Office; One Hamilton Co. Square, Ste. 188, Noblesville, In 46060

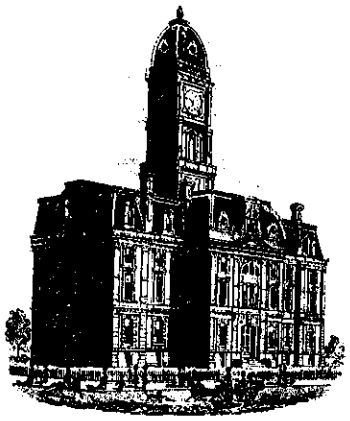

SURVEYOR'S OFFICE

Hamilton County

Kenton C. Ward, Surveyor

~~773-6110 Ext. 75~~
776-9626

Noblesville, Ind. 46060

November 8, 1987

TO: Hamilton County Drainage Board

RE: Hunters Creek Village Drain, Section 4

On October 21, 1987 I made a final inspection of the drainage facilities for Hunter Creek Village, Section 4. At that time the said facilities were found to be complete and acceptable. The drain was constructed as per approved plan with minor field changes. Those changes are as follows:

1. 6" SSD omitted in front of Lot 147 and 148. THis omitted approxim ately 170' of drain
2. 8" SSD substituted for 6" in STR 105 and 111. No change in length
3. 6" SSD substituted for 8" in STR 102 and at NorthWest corner of Lot 124. No change in length

The revised length for the drain is 2432 feet.
The required submittals, an Engineers Certificate of Completion and As Built Mylar; have been made and are in proper order. Therefore, I recommend the Board approve the drainage facilities as complete and accept the drain as constructed.

I further recommend the Board approve the attached Non-enforcement of Easement for this drain.

Kenton C. Ward
Hamilton County Surveyor

KCW/no

This copy printed from the Digital Archive of the Hamilton County Surveyor's Office; One Hamilton Co. Square, Ste. 188, Noblesville, In 46060

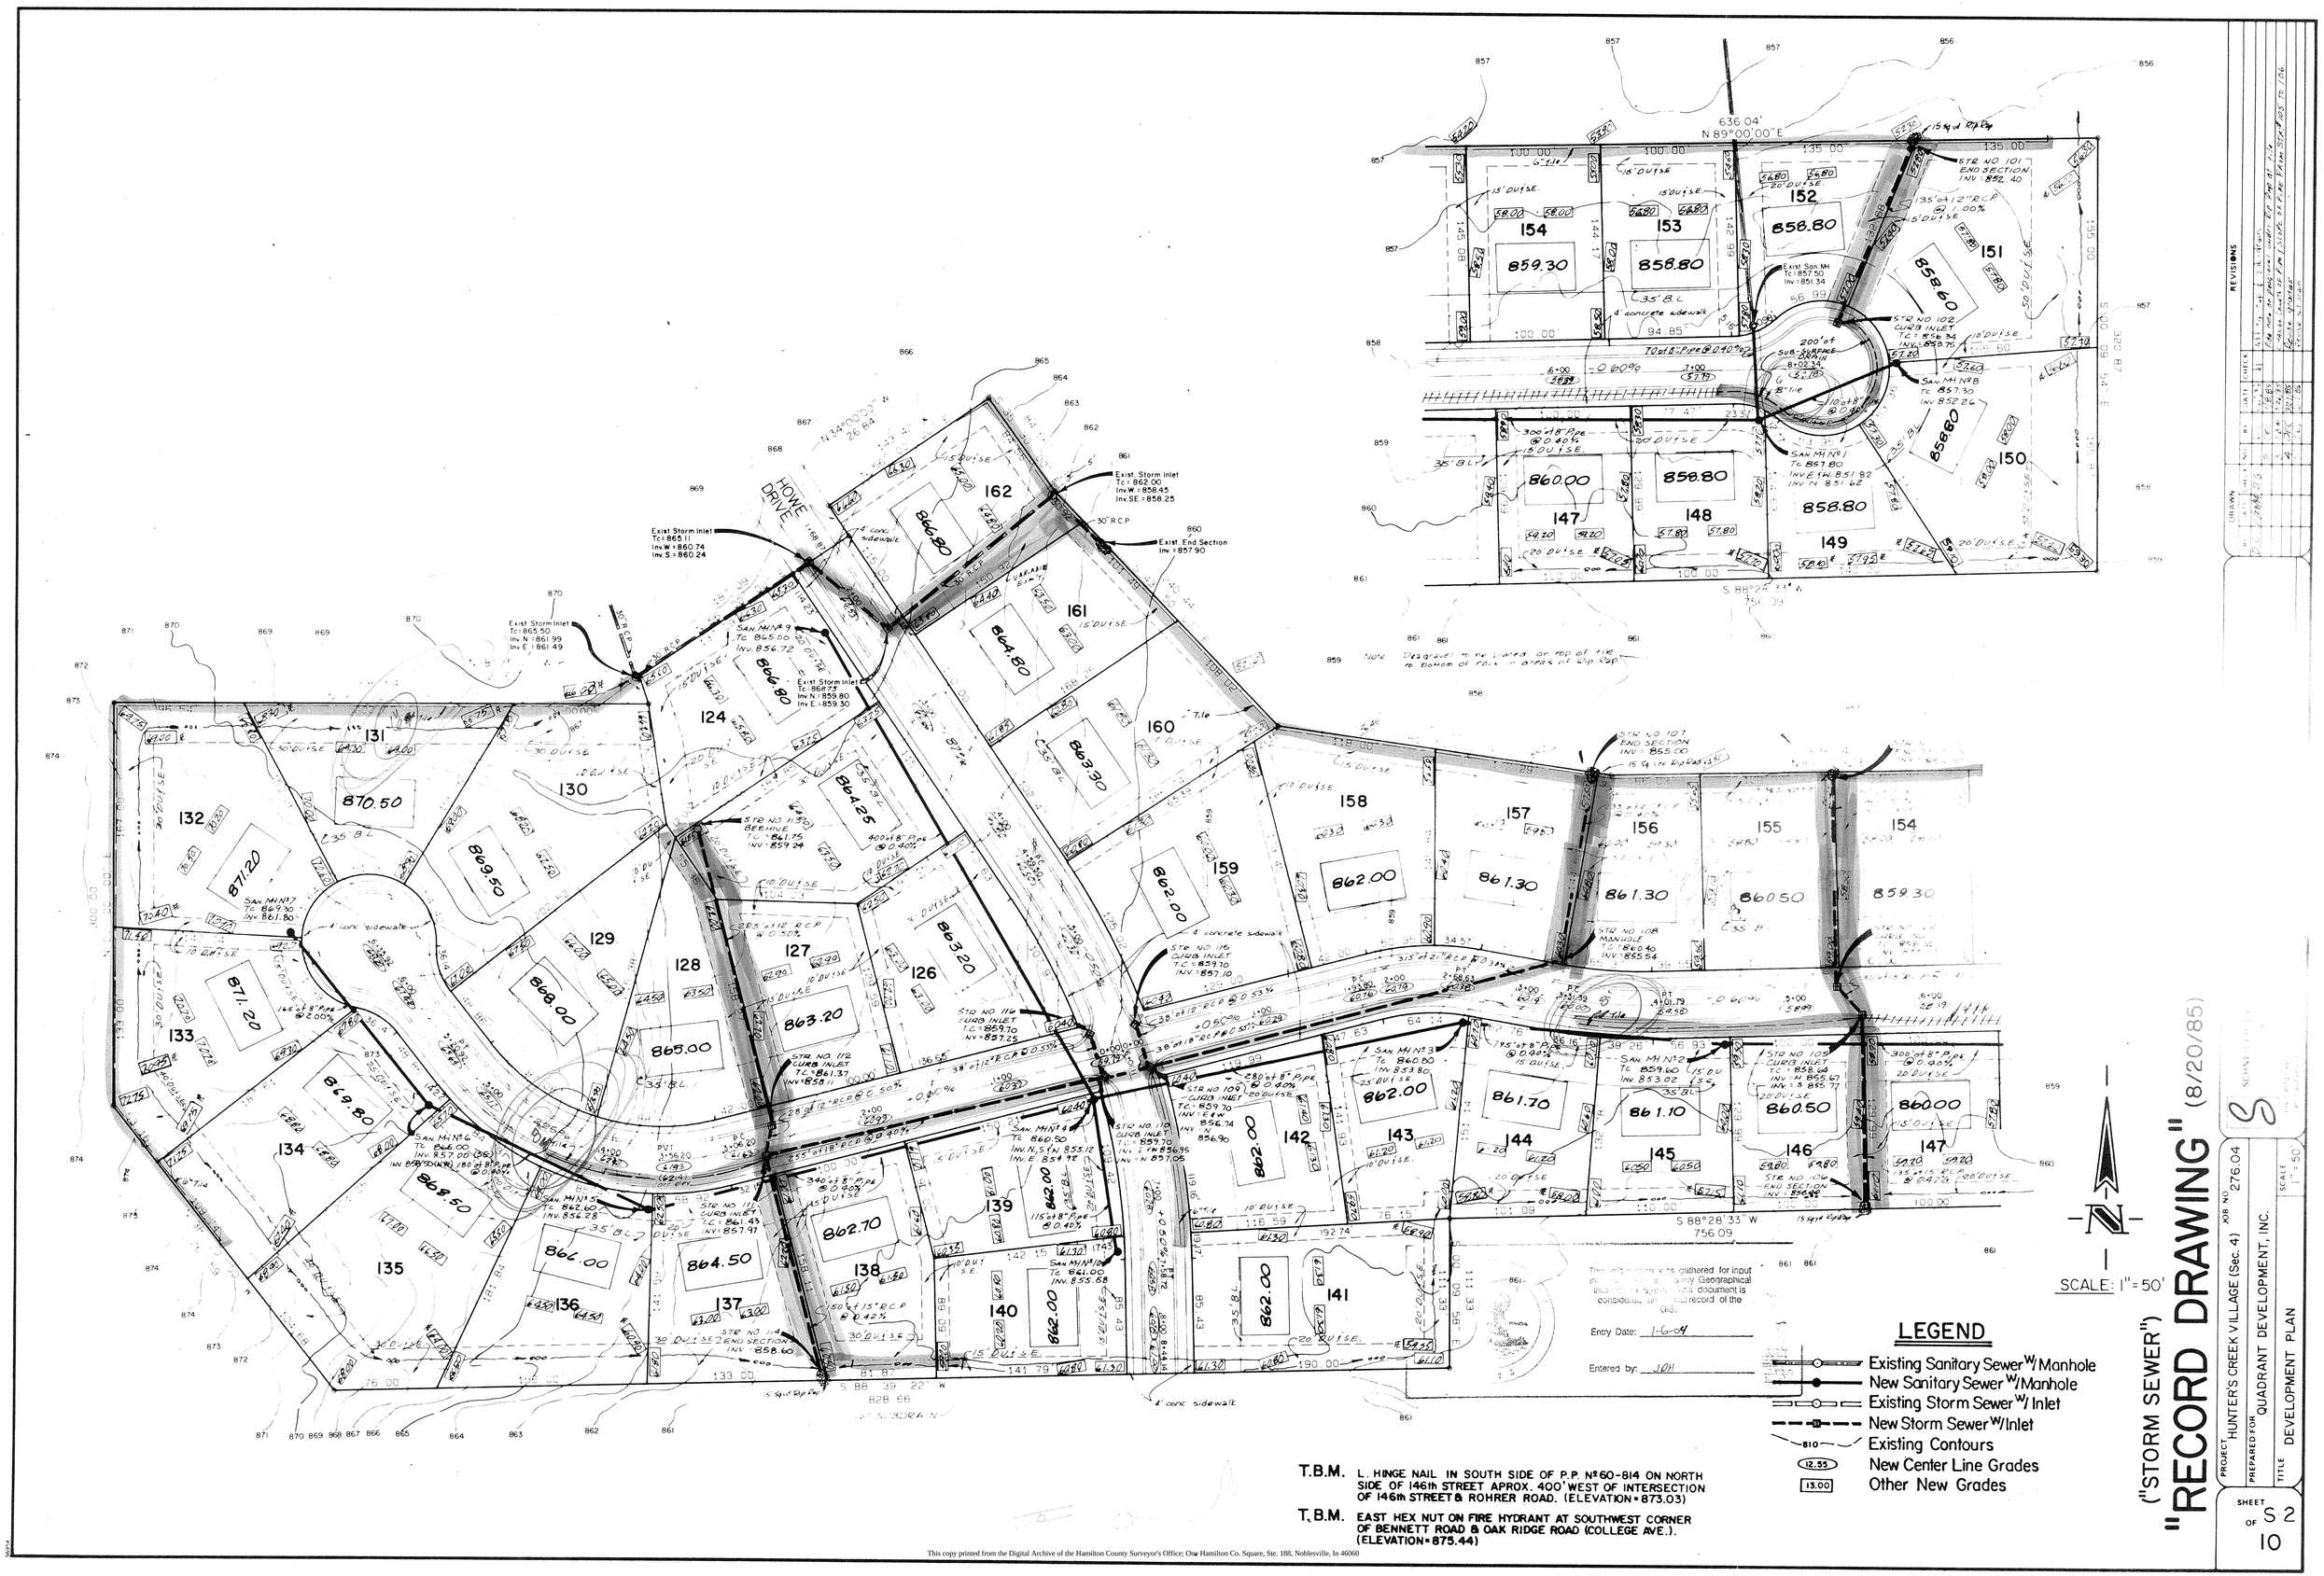

T.B.M. L. HINGE NAIL IN SOUTH SIDE OF P.P. Nº 60-814 ON NORTH SIDE OF 146th STREET APROX. 400' WEST OF INTERSECTION OF 146th STREET & ROHRER ROAD. (ELEVATION = 873.03)

T.B.M. EAST HEX NUT ON FIRE HYDRANT AT SOUTHWEST CORNER OF BENNETT ROAD & OAK RIDGE ROAD (COLLEGE AVE.). (ELEVATION = 875.44)

("STORM SEWER")

"RECORD DRAWING" (8/20/85)

PROJECT: HUNTER'S CREEK VILLAGE (Sec. 4) JOB NO. 276.04

PREPARED FOR: QUADRANT DEVELOPMENT, INC.

TITLE: DEVELOPMENT PLAN

SCALE: 1" = 50'

SHEET S 2 OF 10

REVISIONS

This copy printed from the Digital Archive of the Hamilton County Surveyor's Office; One Hamilton Co. Square, Ste. 188, Noblesville, In 46060